A0

AMENDED PLANS

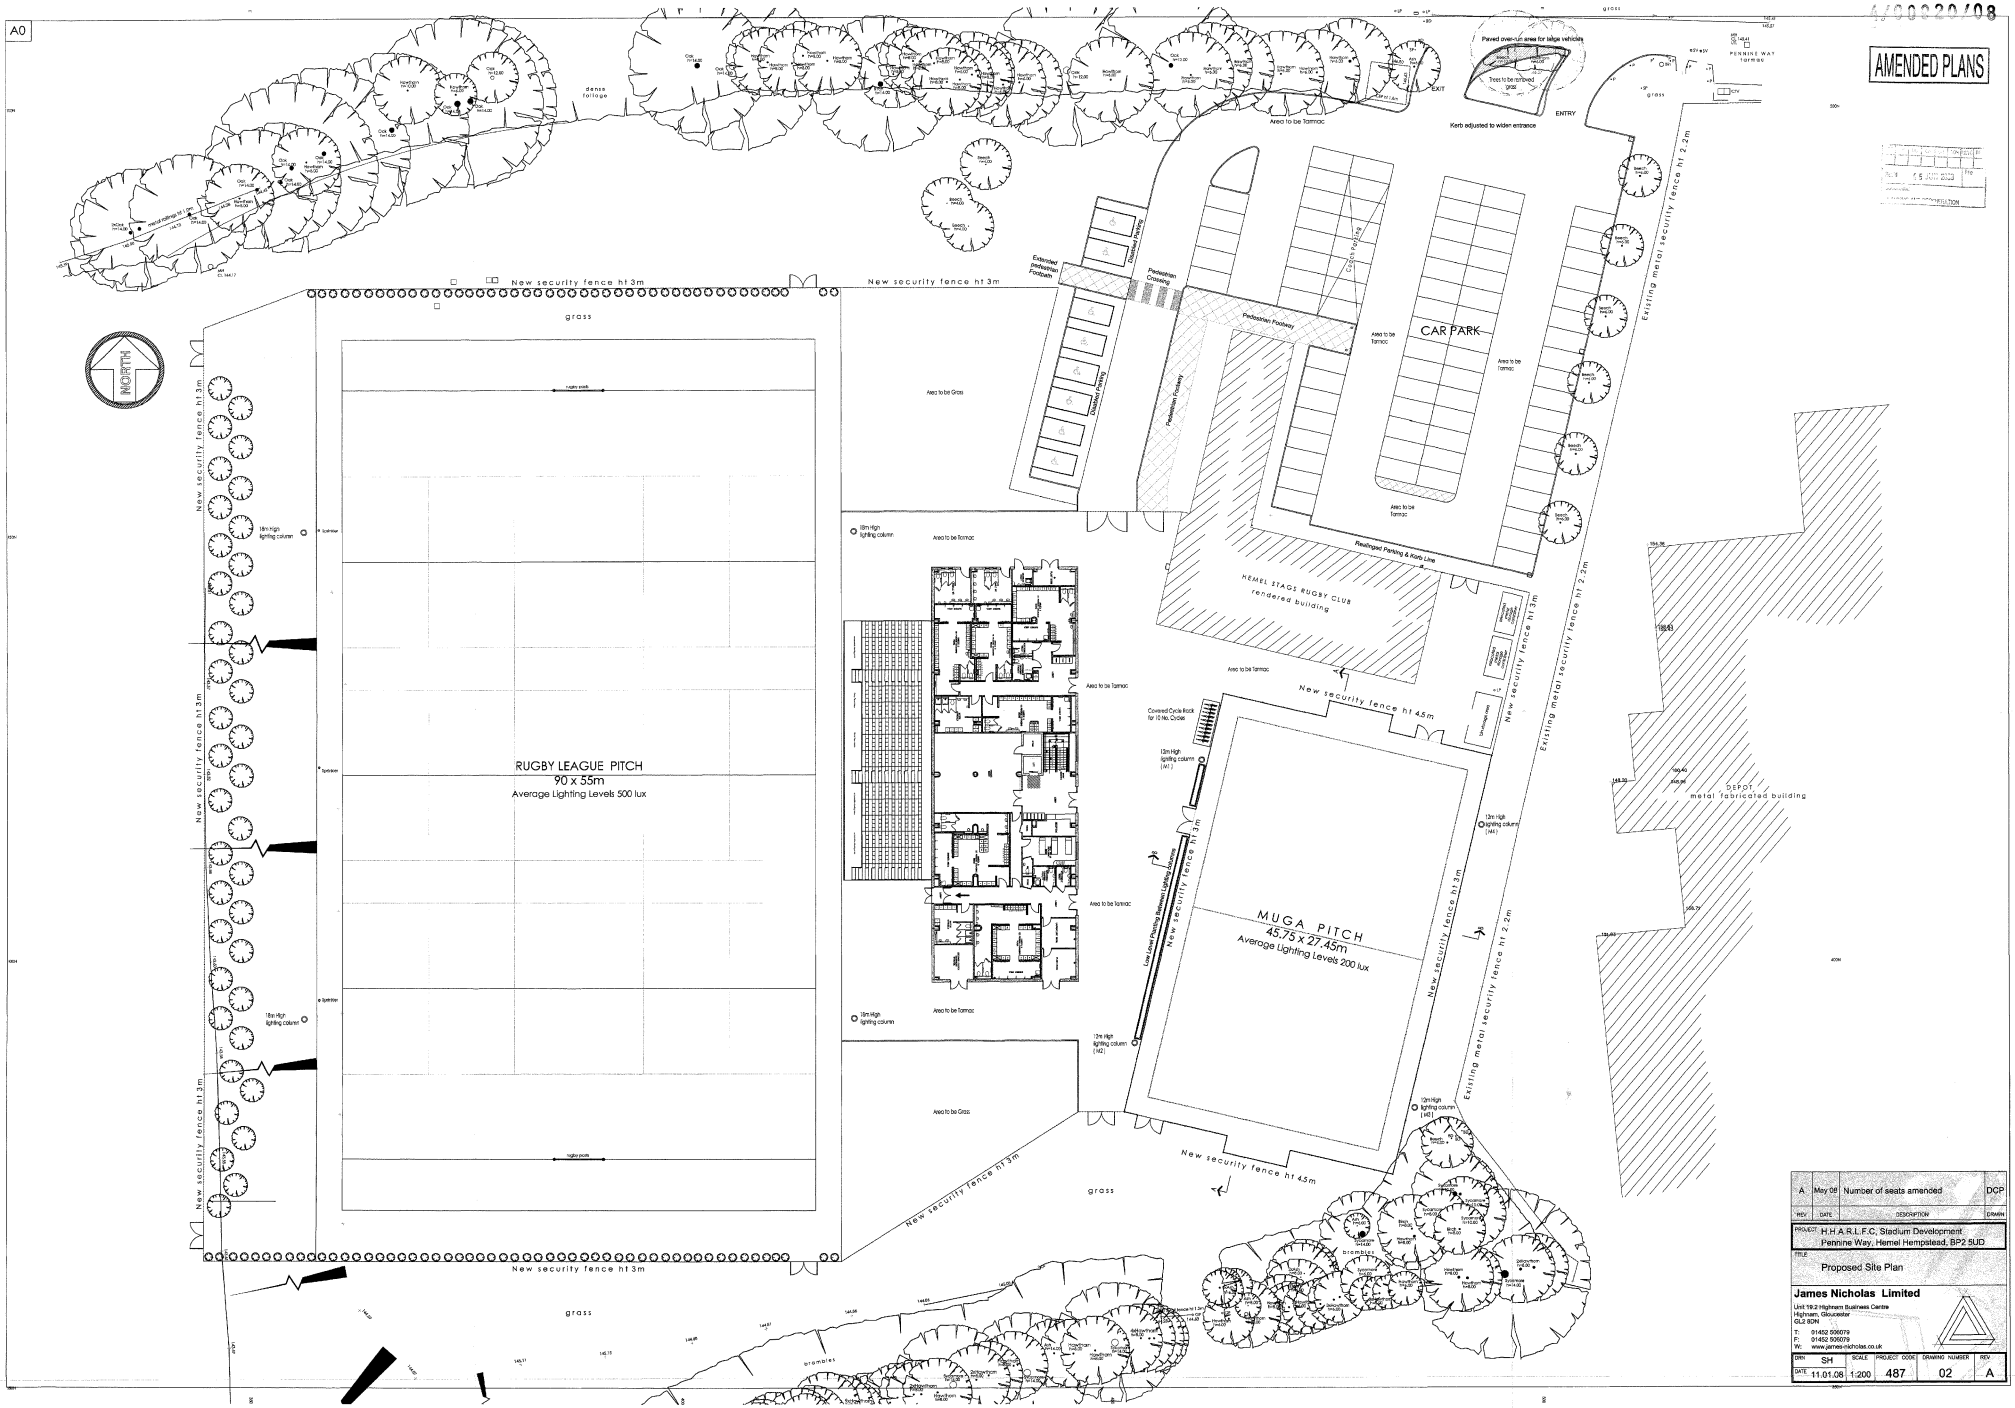

REV	DATE	DESCRIPTION	DRAWN
A	May 08	Number of seats amended	DCP

PROJECT: H.H.A.R.L.F.C. Stadium Development
Pennine Way, Hemel Hempstead, BP2 5UD

TITLE: Proposed Site Plan

James Nicholas Limited
Unit 19.2 Highnam Business Centre
Highnam, Gloucester
GL2 8DN
T: 01452 506079
F: 01452 506079
W: www.jamesnicholas.co.uk

DRN	SCALE	PROJECT CODE	DRAWING NUMBER	REV
SH	1:200	487	02	A

DATE 11.01.08