A0

© COPYRIGHT RESERVED
Do Not Scale From Paper Copies

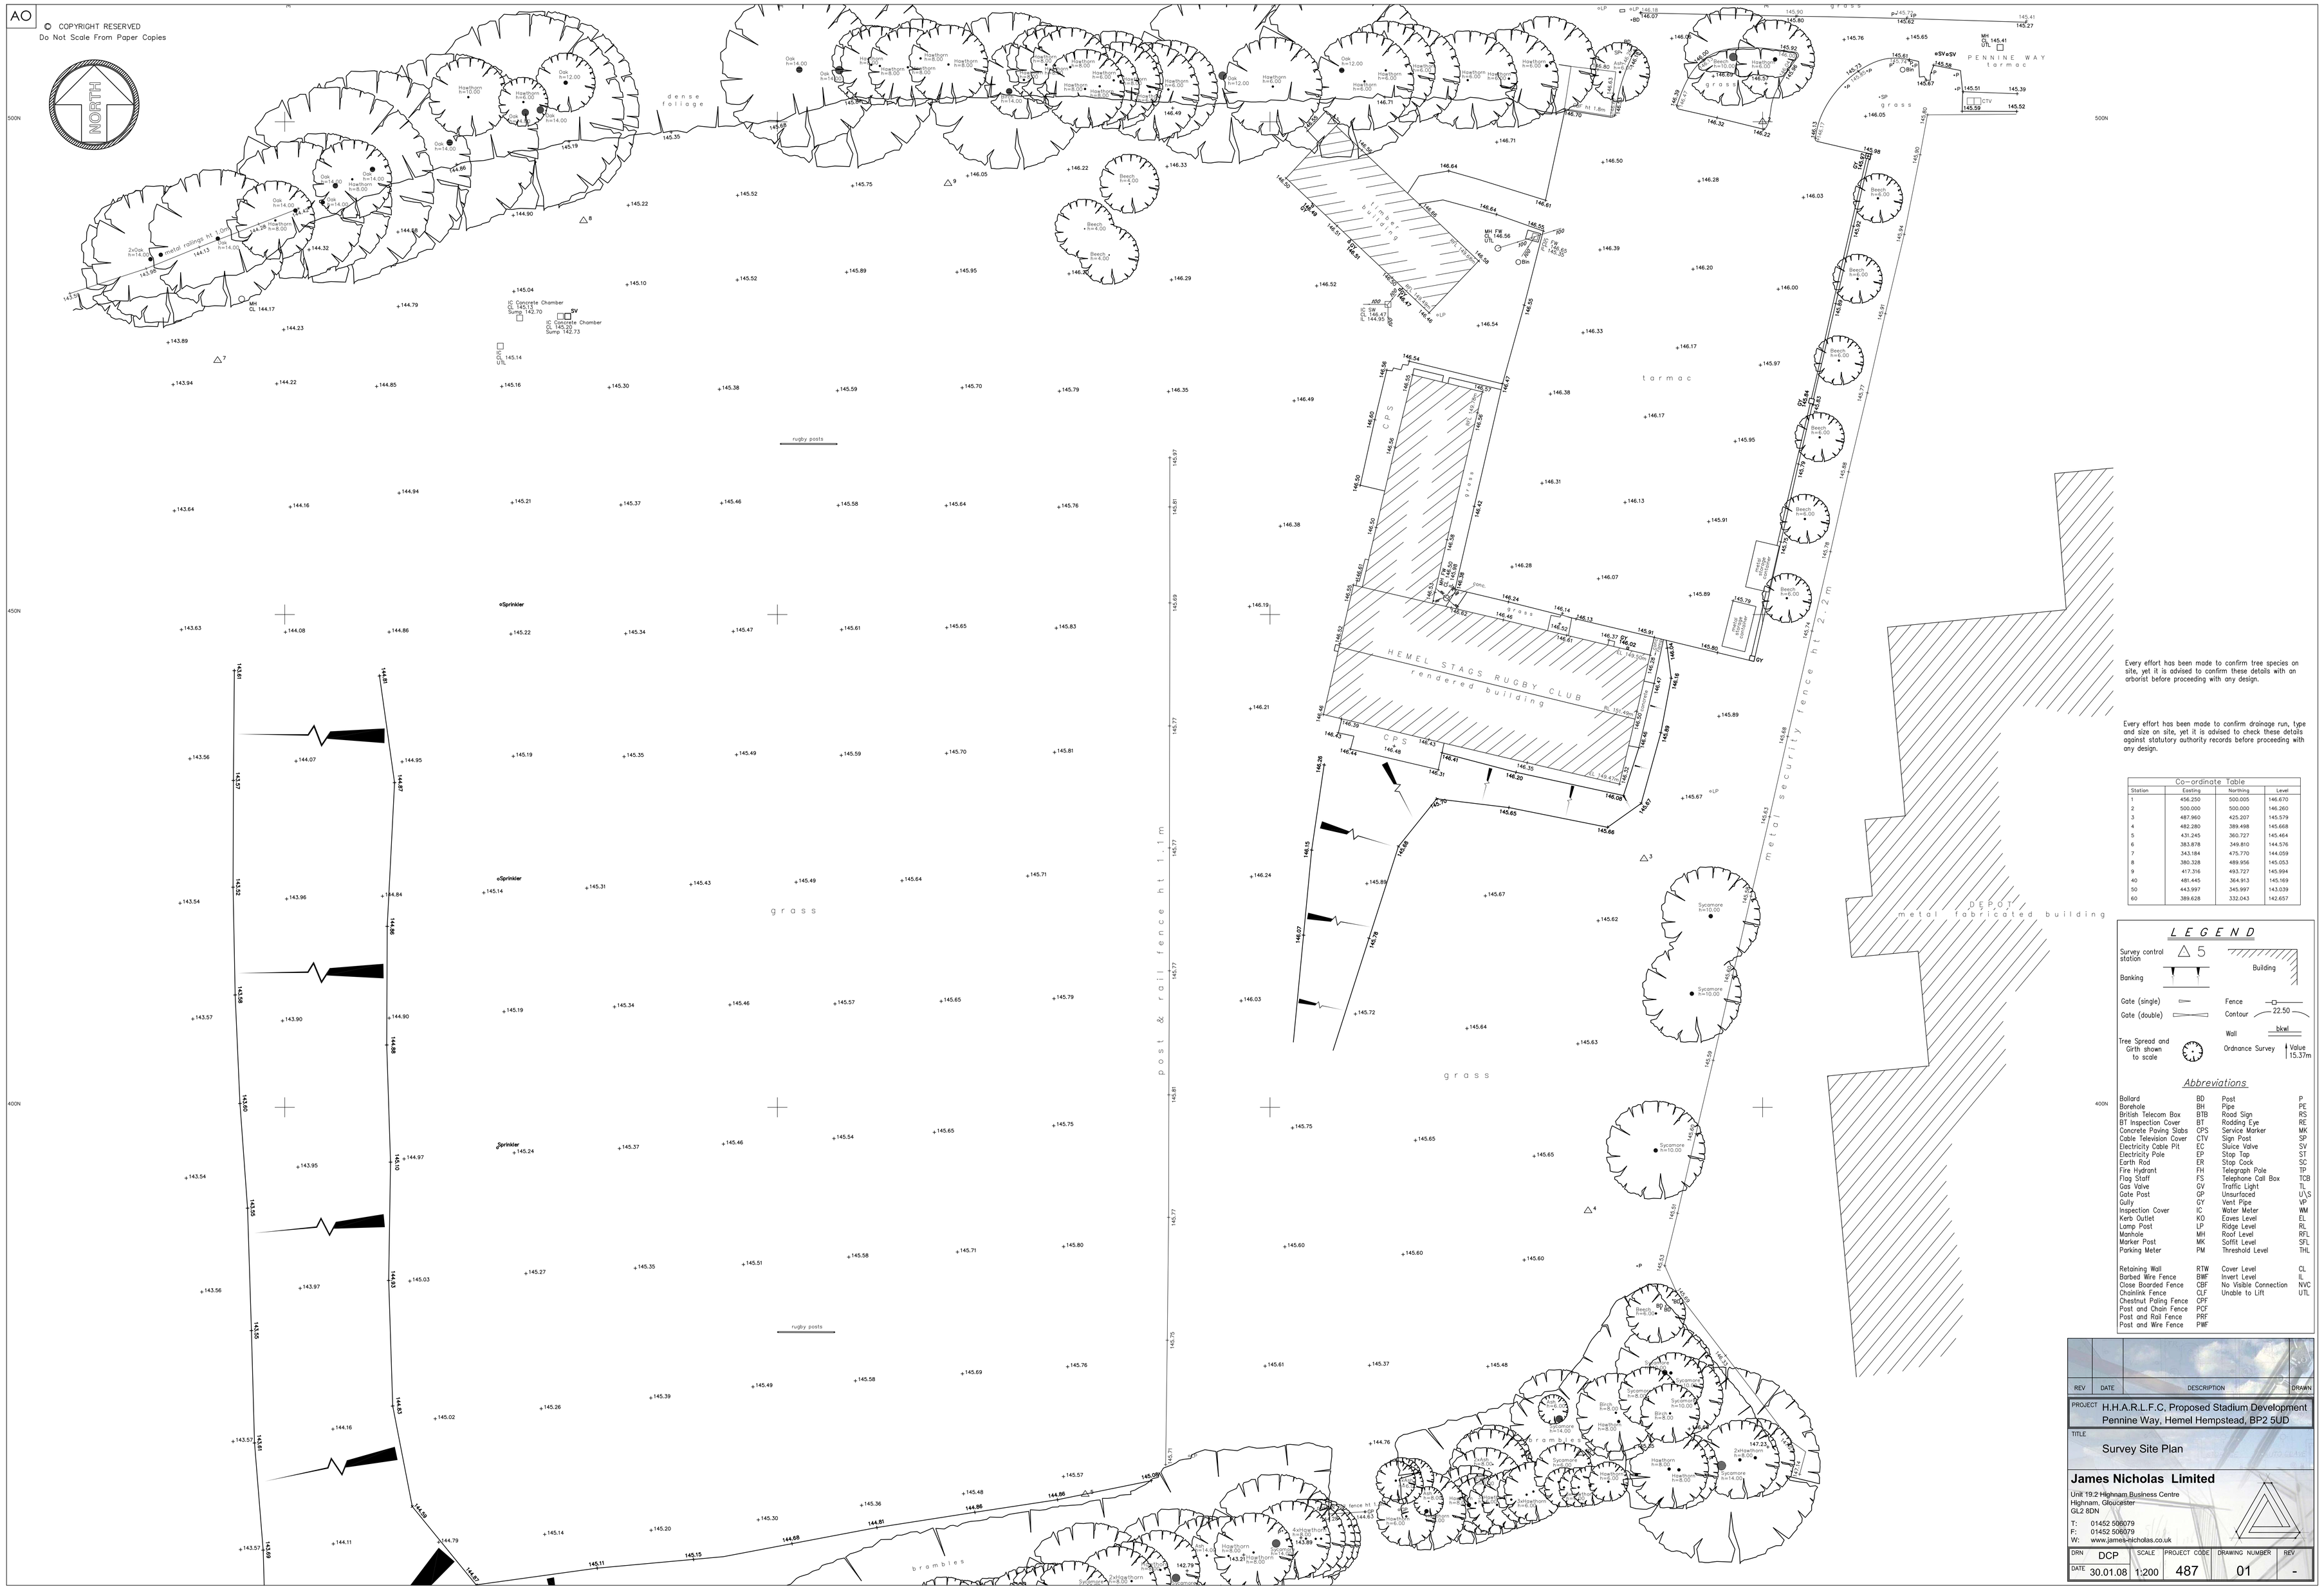

Every effort has been made to confirm tree species on site, yet it is advised to confirm these details with an arborist before proceeding with any design.

Every effort has been made to confirm drainage run, type and size on site, yet it is advised to check these details against statutory authority records before proceeding with any design.

Co-ordinate Table			
Station	Easting	Northing	Level
1	456.250	500.005	146.670
2	500.000	500.000	146.260
3	487.960	425.207	145.579
4	482.280	389.498	145.668
5	431.245	360.727	145.464
6	383.878	349.810	144.576
7	343.184	475.770	144.059
8	380.328	489.956	145.053
9	417.316	493.727	145.994
40	481.445	364.913	145.169
50	443.997	345.997	143.039
60	389.628	332.043	142.657

LEGEND

Survey control station — △ 5
Building
Banking
Gate (single)
Fence
Gate (double)
Contour — 22.50
Wall — bkwl
Tree Spread and Girth shown to scale
Ordnance Survey — Value 15.37m

Abbreviations

Ballard	BD	Post	P
Borehole	BH	Pipe	PE
British Telecom Box	BTB	Road Sign	RS
BT Inspection Cover	BT	Rodding Eye	RE
Concrete Paving Slabs	CPS	Service Marker	MK
Cable Television Cover	CTV	Sign Post	SP
Electricity Cable Pit	EC	Sluice Valve	SV
Electricity Pole	EP	Stop Tap	ST
Earth Rod	ER	Stop Cock	SC
Fire Hydrant	FH	Telegraph Pole	TP
Flag Staff	FS	Telephone Call Box	TCB
Gas Valve	GV	Traffic Light	TL
Gate Post	GP	Unsurfaced	U\S
Gully	GY	Vent Pipe	VP
Inspection Cover	IC	Water Meter	WM
Kerb Outlet	KO	Eaves Level	EL
Lamp Post	LP	Ridge Level	RL
Manhole	MH	Roof Level	RFL
Marker Post	MK	Soffit Level	SFL
Parking Meter	PM	Threshold Level	THL
Retaining Wall	RTW	Cover Level	CL
Barbed Wire Fence	BWF	Invert Level	IL
Close Boarded Fence	CBF	No Visible Connection	NVC
Chainlink Fence	CLF	Unable to Lift	UTL
Chestnut Paling Fence	CPF		
Post and Chain Fence	PCF		
Post and Rail Fence	PRF		
Post and Wire Fence	PWF		

REV	DATE	DESCRIPTION	DRAWN

PROJECT: H.H.A.R.L.F.C, Proposed Stadium Development
Pennine Way, Hemel Hempstead, BP2 5UD

TITLE: Survey Site Plan

James Nicholas Limited
Unit 19.2 Highnam Business Centre
Highnam, Gloucester
GL2 8DN
T: 01452 508079
F: 01452 508079
W: www.james-nicholas.co.uk

DRN	SCALE	PROJECT CODE	DRAWING NUMBER	REV
DCP	1:200	487	01	-
DATE 30.01.08				